WALL TYPE SCHEDULE

8" DRY STACK CMU WALL
REINFORCED & GROUT FILLED

FINAL DRAFT
NOT FOR
CONSTRUCTION

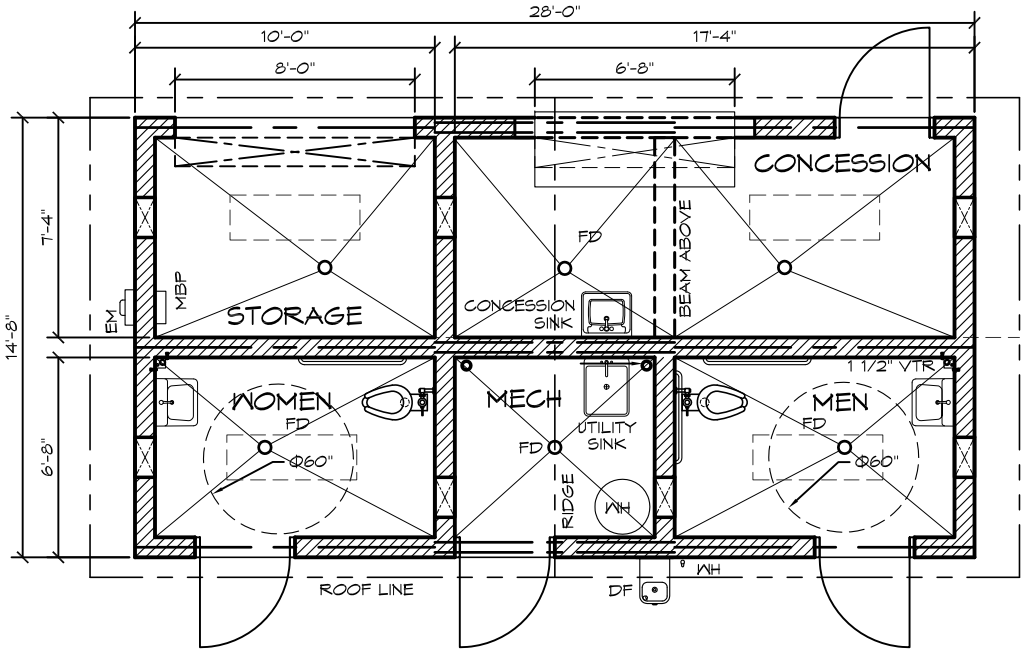

1 FLOOR PLAN
SCALE: 1/4" = 1'-0"

PLAN NORTH

PRELIMINARY

ROMITEC
18240 NORTH BANK ROAD - ROSEBURG, OR 97470
(541) HOR-3541 - FAX (541) HOR-0803

PROJECT: BUILDING
PROJECT LOCATION

SHEET TITLE: FLOOR PLAN

MODEL: 2067

DATE: MM/DD/YY

REVISIONS

REV.	DATE:	BY:

DRAWN BY: BE

SHEET NO. A2.1

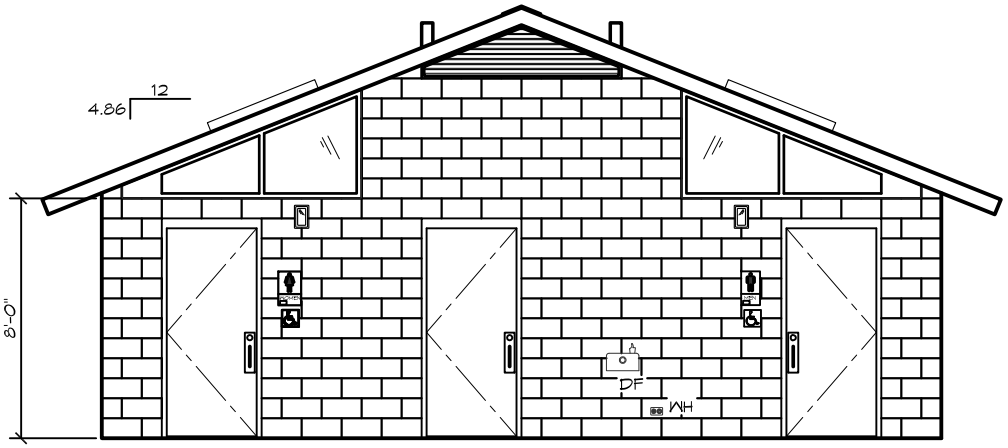

1 SOUTH ELEVATION

SCALE: 1/4" = 1'-0"

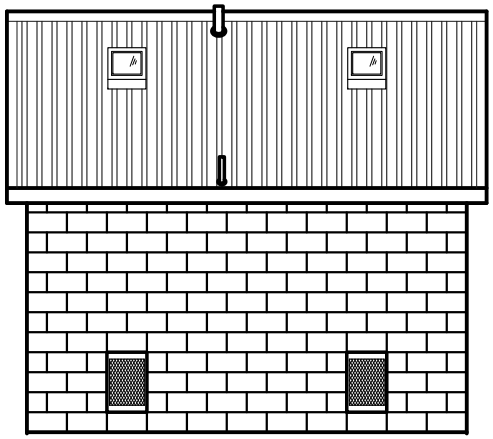

2 SOUTH ELEVATION

SCALE: 1/4" = 1'-0"

PRELIMINARY

FINAL DRAFT
NOT FOR
CONSTRUCTION

ROMITEC
18240 NORTH BANK ROAD - ROSEBURG, OR 97470
(541) 496-3541 - FAX (541) 496-0893

PROJECT:

SHEET TITLE: EXTERIOR ELEVATIONS

DATE:

REVISIONS

REV.	DATE:	BY:

DRAWN BY:

SHEET NO.
A3.1